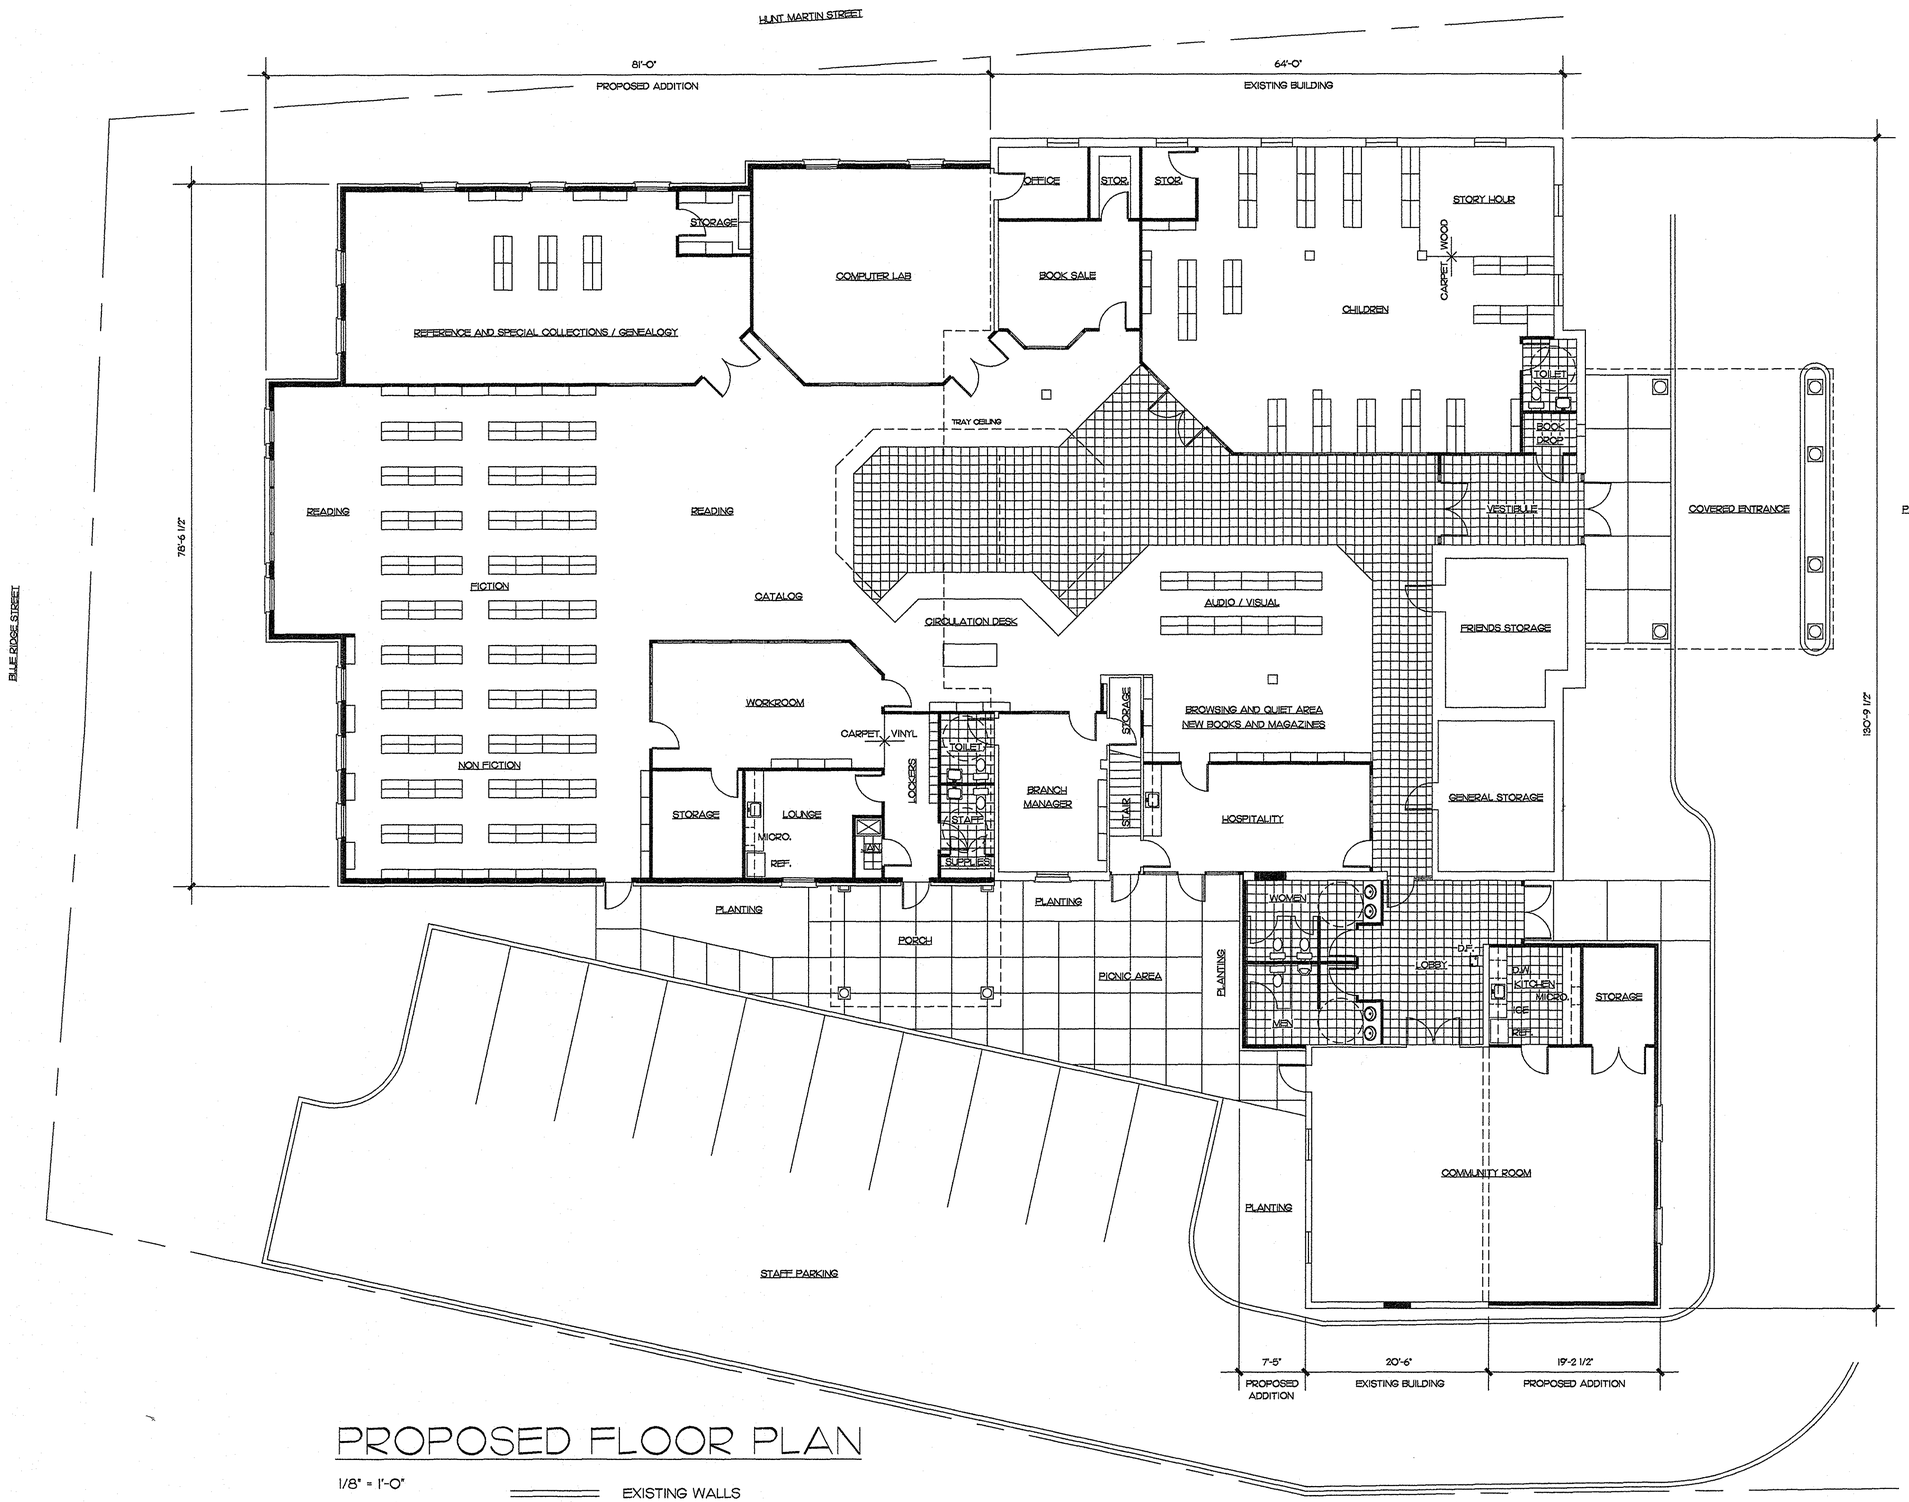

PROPOSED FLOOR PLAN

1/8" = 1'-0"

EXISTING WALLS

NEW WALLS

GEORGIA REGISTERED NO. 1447 PROFESSIONAL ARCHITECT JACK K. BAILEY, JR.

Bailey Associates
Architects
Gainesville
Georgia 30501
770 534 0612

ADDITION AND RENOVATIONS TO
UNION COUNTY PUBLIC LIBRARY
303 HUNT MARTIN STREET, BLAIRSVILLE, GEORGIA

Project No	28053
Drawn By	JKB
Checked By	
Date	DEC. 4, 2009
Revisions	

A-1

OF 2