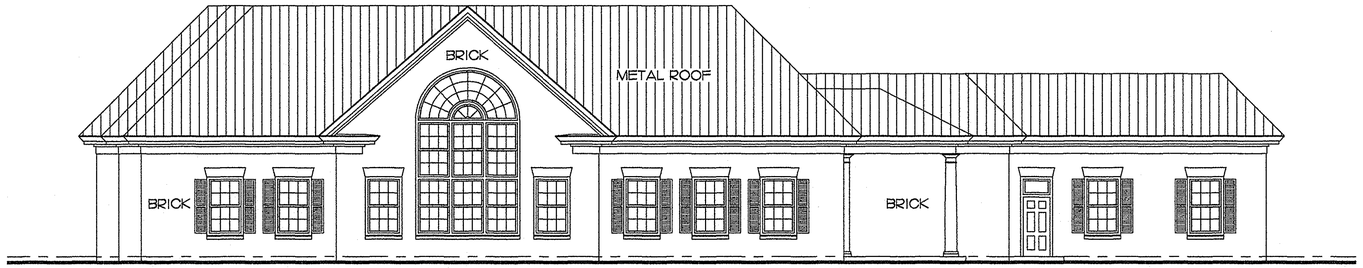

BLUE RIDGE STREET ELEVATION

1/8" = 1'-0"

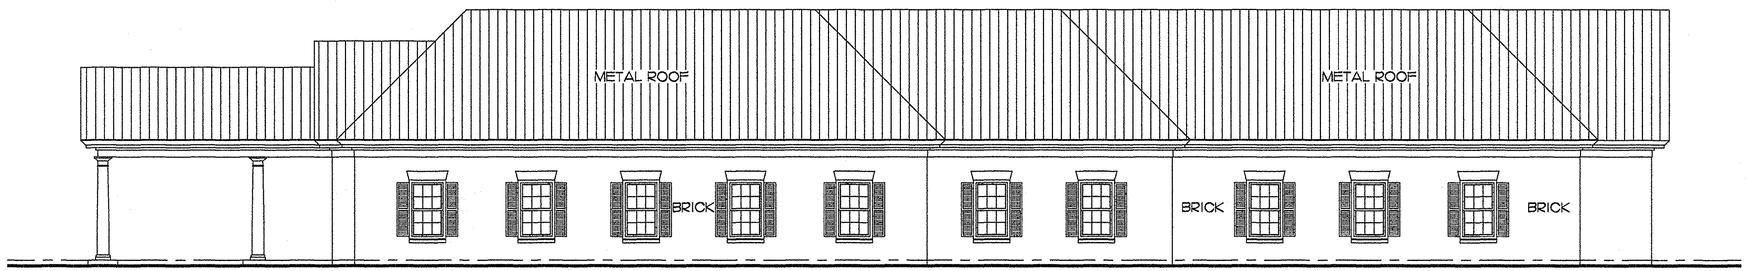

HUNT MARTIN STREET ELEVATION

1/8" = 1'-0"

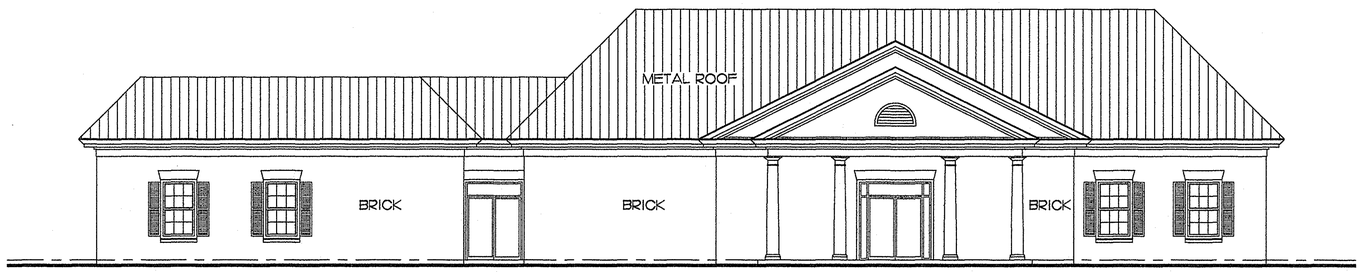

PARKING LOT ELEVATION

1/8" = 1'-0"

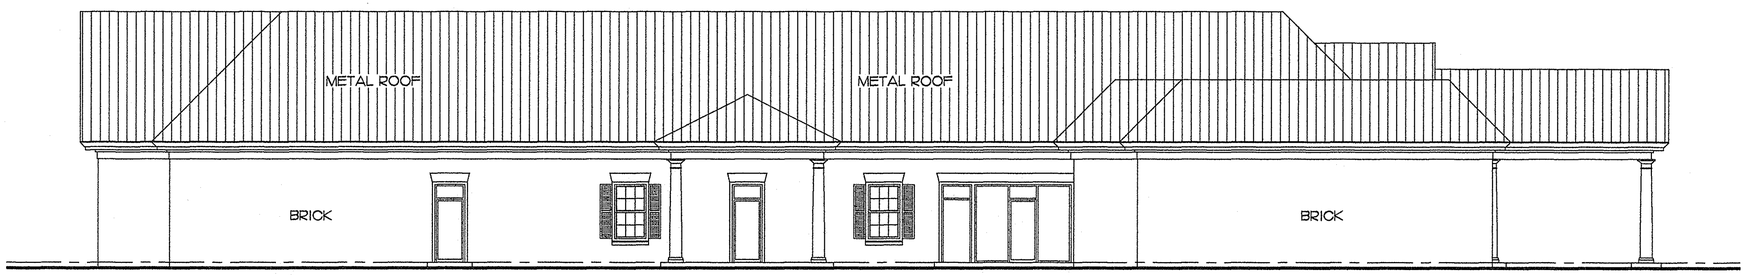

STAFF PARKING LOT ELEVATION

1/8" = 1'-0"

GEORGIA REGISTERED No. 1455 PROFESSIONAL Architect JACK K. BAILEY

Bailey Associates
Architects
Gainesville
Georgia 30501
770 534 0812

ADDITION AND RENOVATIONS TO
UNION COUNTY PUBLIC LIBRARY
303 HUNT MARTIN STREET, BLAIRSVILLE, GEORGIA

Project No	28053
Drawn By	JKB
Checked By	
Date	DEC. 4, 2009
Revisions	

A-2

OF 2