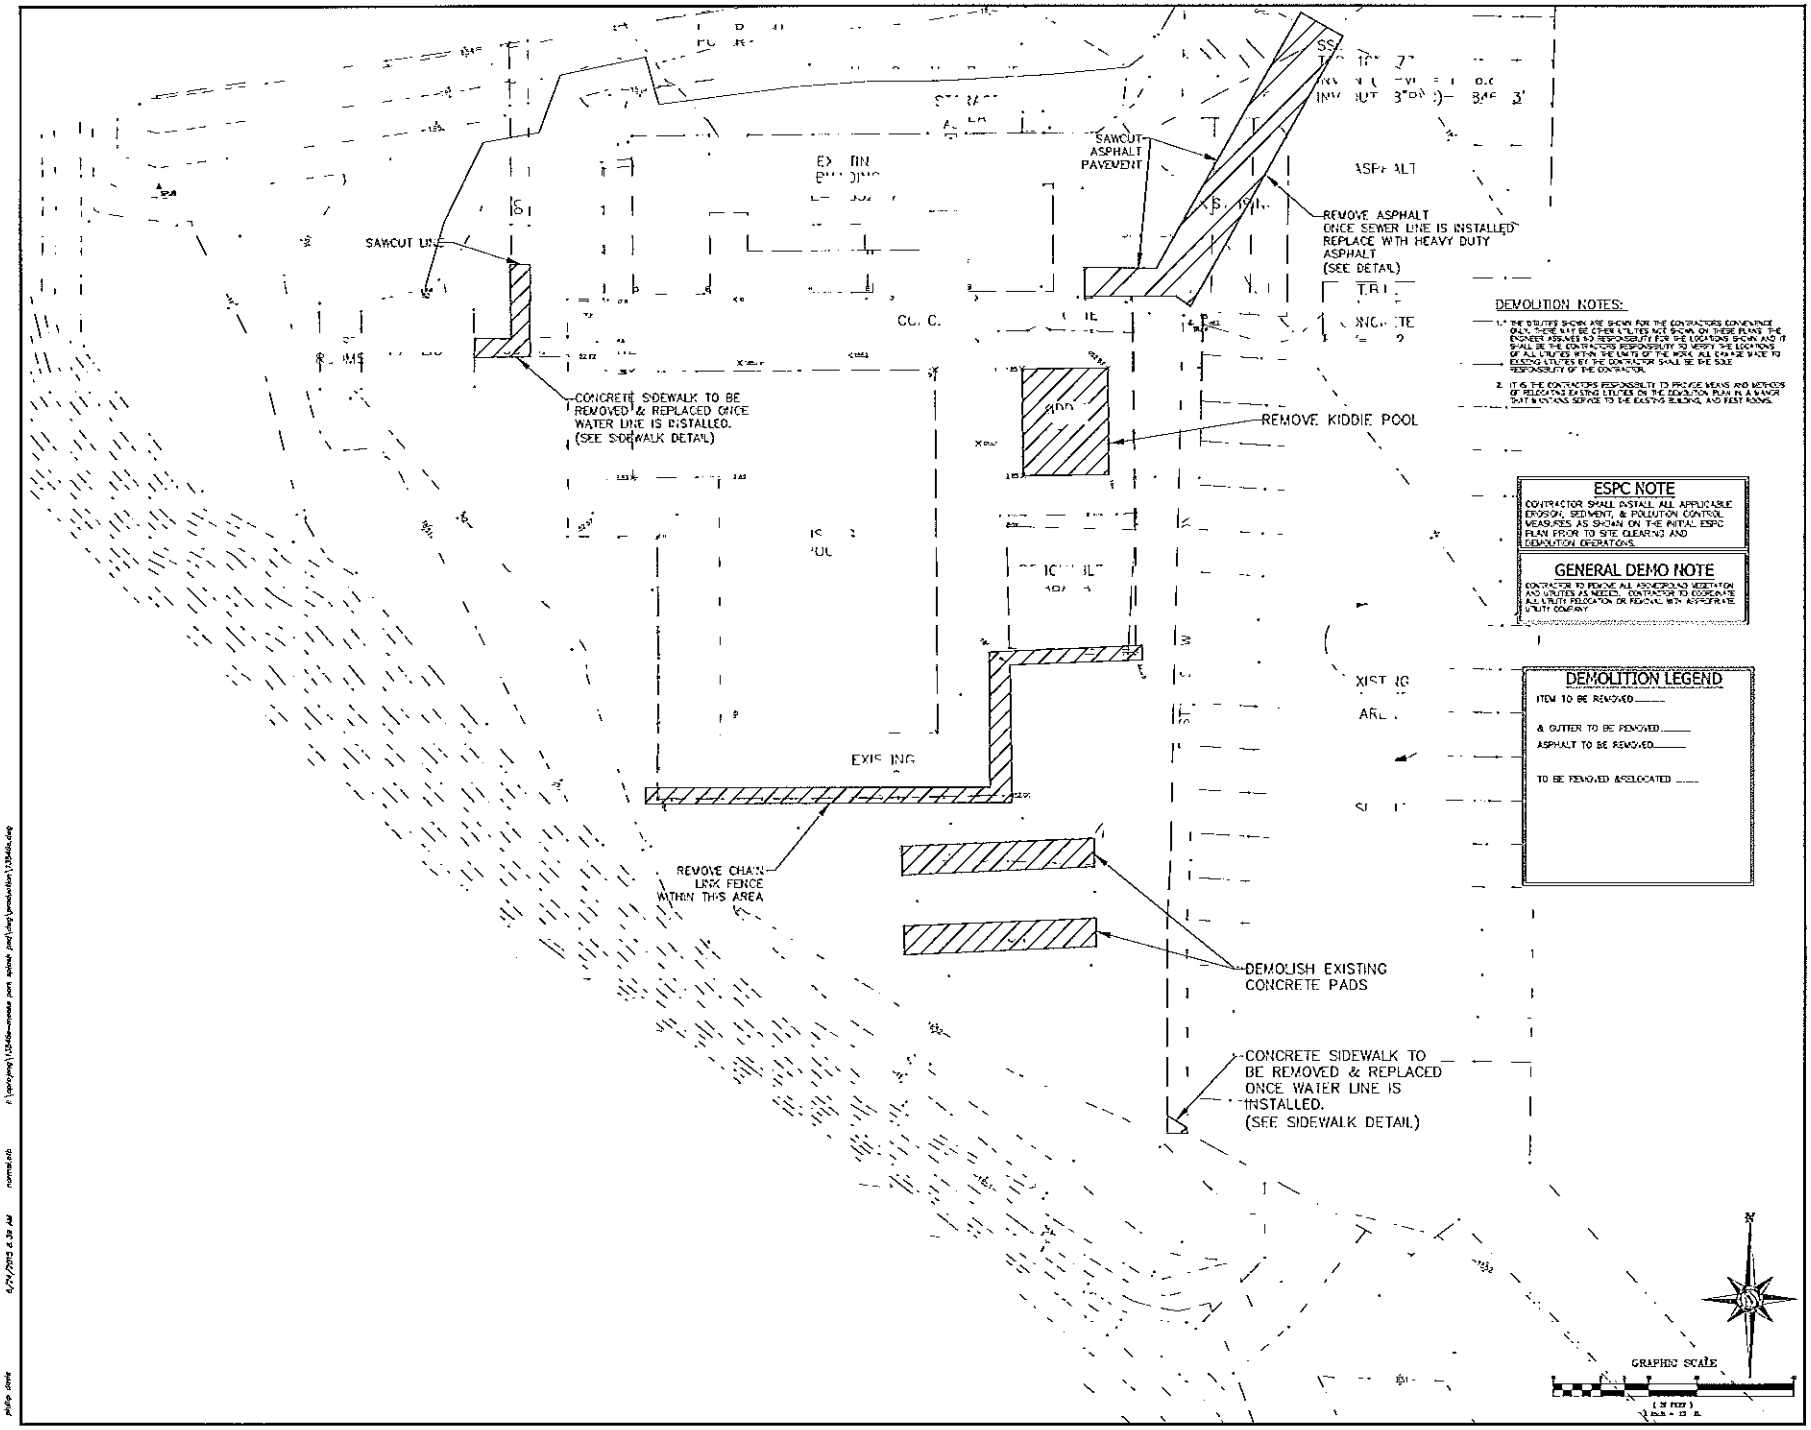

DEMOLITION NOTES:

1. THE UTILITIES SHOWN ARE SHOWN FOR THE CONTRACTORS CONVENIENCE ONLY. THERE MAY BE OTHER UTILITIES NOT SHOWN ON THESE PLANS. THE ENGINEER ASSUMES NO RESPONSIBILITY FOR THE LOCATIONS SHOWN AND IT SHALL BE THE CONTRACTORS RESPONSIBILITY TO VERIFY THE LOCATIONS OF ALL UTILITIES WITHIN THE LIMITS OF THE WORK. ALL DAMAGE MADE TO EXISTING UTILITIES BY THE CONTRACTOR SHALL BE THE SOLE RESPONSIBILITY OF THE CONTRACTOR.
2. IT IS THE CONTRACTORS RESPONSIBILITY TO PROVIDE MEANS AND METHODS OF RELOCATING EXISTING UTILITIES ON THE DEMOLITION PLAN IN A MANOR THAT MAINTAINS SERVICE TO THE EXISTING BUILDING, AND REST ROOMS.

ESPC NOTE

CONTRACTOR SHALL INSTALL ALL APPLICABLE EROSION, SEDIMENT, & POLLUTION CONTROL MEASURES AS SHOWN ON THE INITIAL ESPC PLAN PRIOR TO SITE CLEARING AND DEMOLITION OPERATIONS.

GENERAL DEMO NOTE

CONTRACTOR TO REMOVE ALL ABOVEGROUND VEGETATION AND UTILITIES AS NEEDED. CONTRACTOR TO COORDINATE ALL UTILITY RELOCATION OR REMOVAL WITH APPROPRIATE UTILITY COMPANY.

DEMOLITION LEGEND

ITEM TO BE REMOVED _____

& GUTTER TO BE REMOVED _____

ASPHALT TO BE REMOVED _____

TO BE REMOVED &RELOCATED _____

Hayes | James
ENGINEERS PLANNERS & SURVEYORS
4145 SHACKLEFORD ROAD
SUITE 300
NORCROSS, GEORGIA 30093
TEL: (770) 923-1600
FAX: (770) 923-4202

UNION COUNTY GOVERNMENT
65 COURTHOUSE ST, SUITE 1
BLAIRSVILLE, GA 30512
Phone: (706) 439-6000

Contact: LARRY GARRETT
(706) 439-6000

No.	Description	ISSUED	By	App.	Date

© Copyright 2013 HAYES JAMES & ASSOCIATES INC.

Project Title

UNION COUNTY SPLASH PAD

Project Location
Address 11 POOL LANE
City, State Zip BLAIRSVILLE, GA 30512
Land Lot 311
District-Section 1718 DISTRICT-1ST SECTION
County UNION

Project No. 13546-c
Drawn By: PD
Checked By: MS
Initial Issue Date: 03-15-2013

Sheet Title

EXISTING CONDITIONS

Sheet Number

C-02