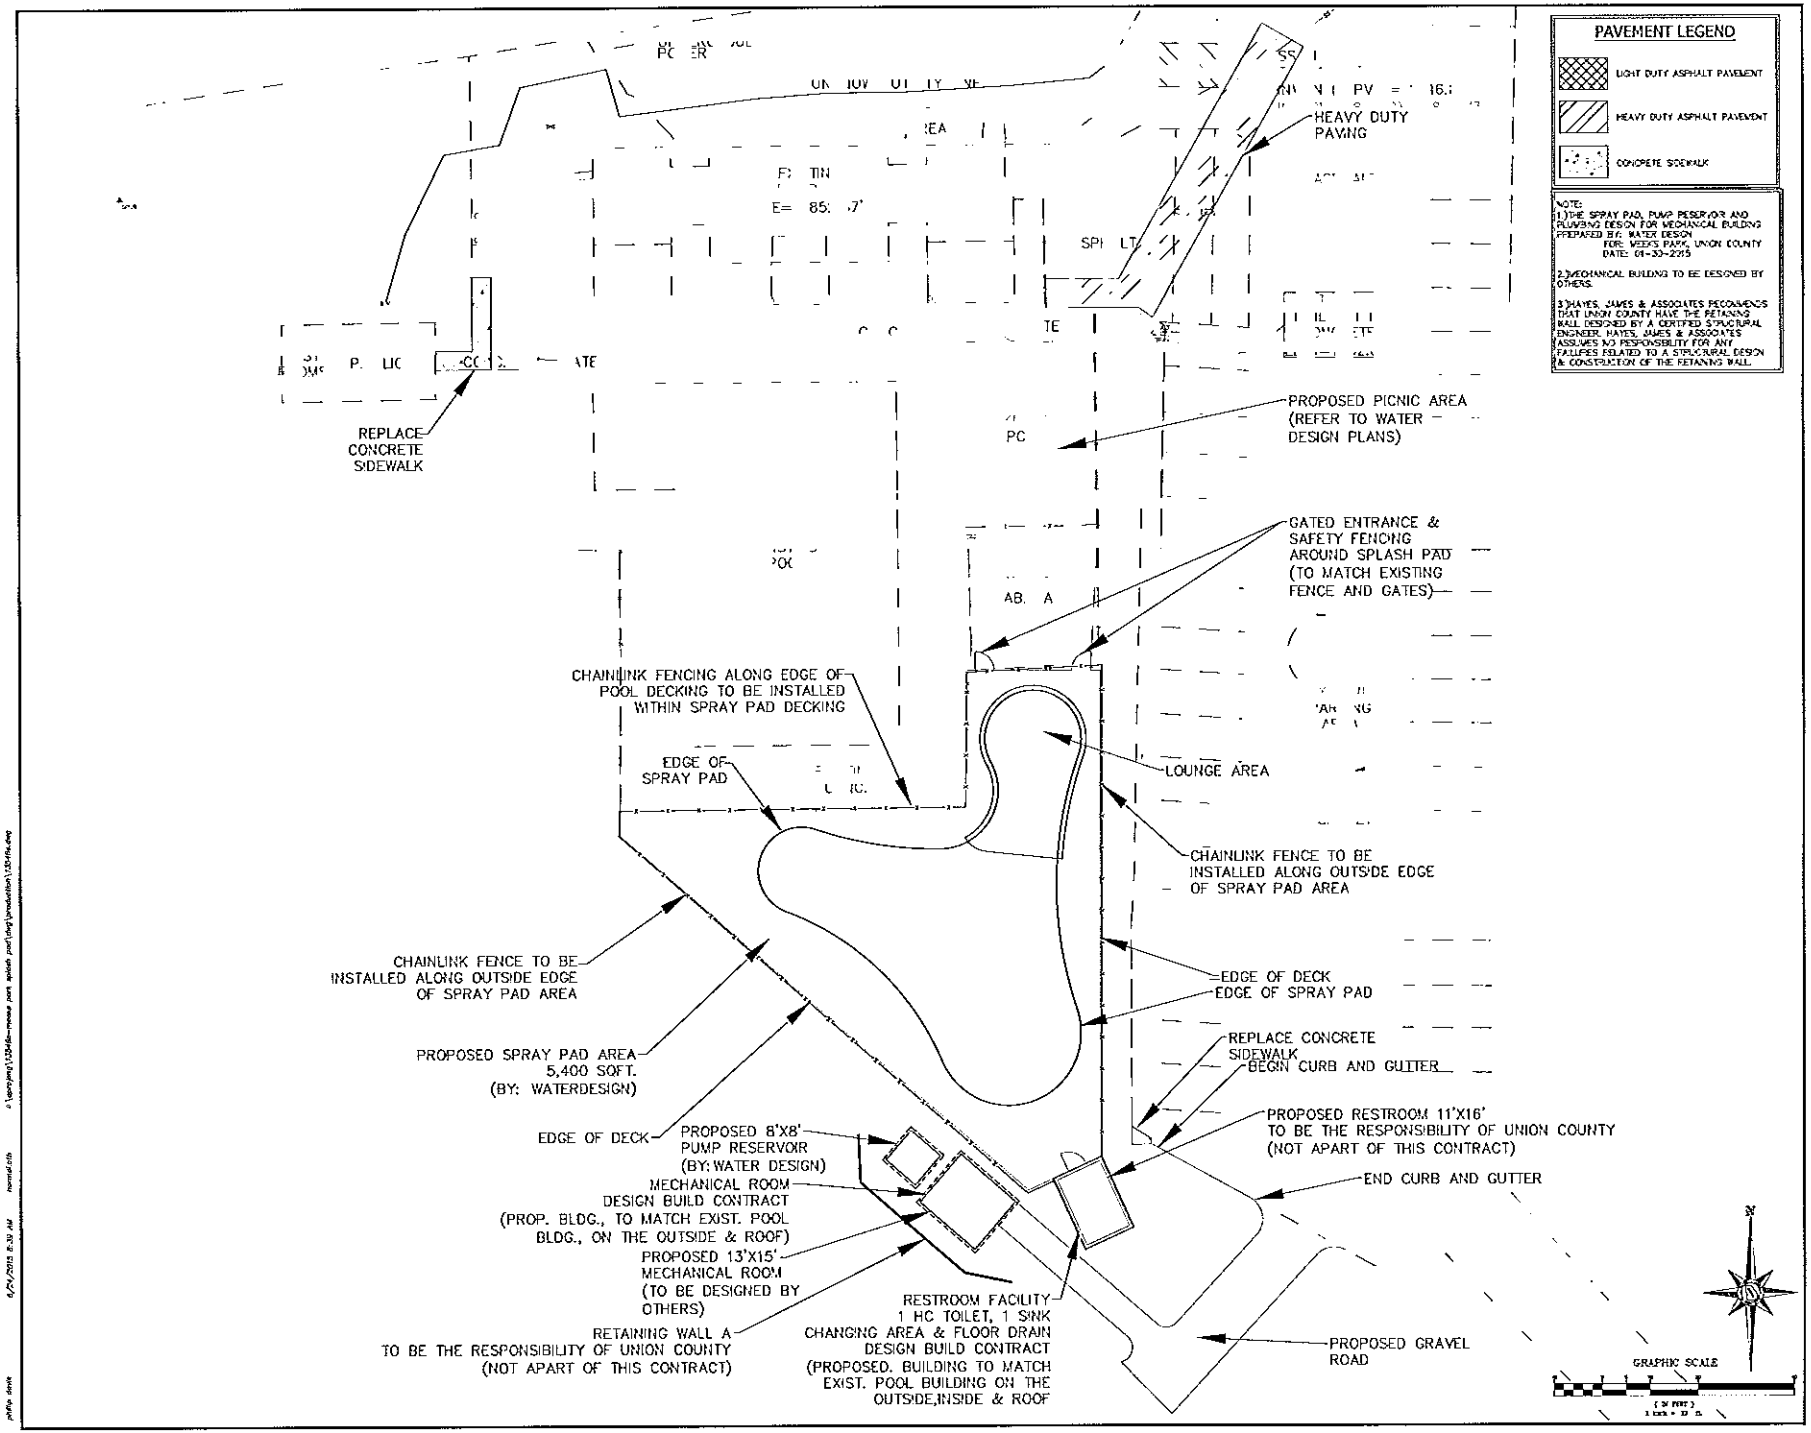

Hayes James
ENGINEERS, PLANNERS & SURVEYORS
4145 SHACKLEFORD ROAD
SUITE 300
NORCROSS, GEORGIA 30093
TEL: (770) 923-1600
FAX: (770) 923-4202

UNION COUNTY GOVERNMENT
65 COURTHOUSE ST, SUITE 1
BLAIRSVILLE, GA 30512
Phone: (706) 439-6000

Contact: LARRY GARRETT
(706) 439-6000

No.	Description	Fly.	App.	Date

Project Title
UNION COUNTY SPLASH PAD

Project Location
Address: 11 POOL LANE
City, State Zip: BLAIRSVILLE, GA 30512
Land Lot: 311
District-Section: 8TH DISTRICT-1ST SECTION
County: UNION

Project No.: 13-546-c
Drawn By: PD
Checked By: BB
Initial Issue Date: 12-16-2015

Sheet Title
SITE PLAN

Sheet Number
C-03