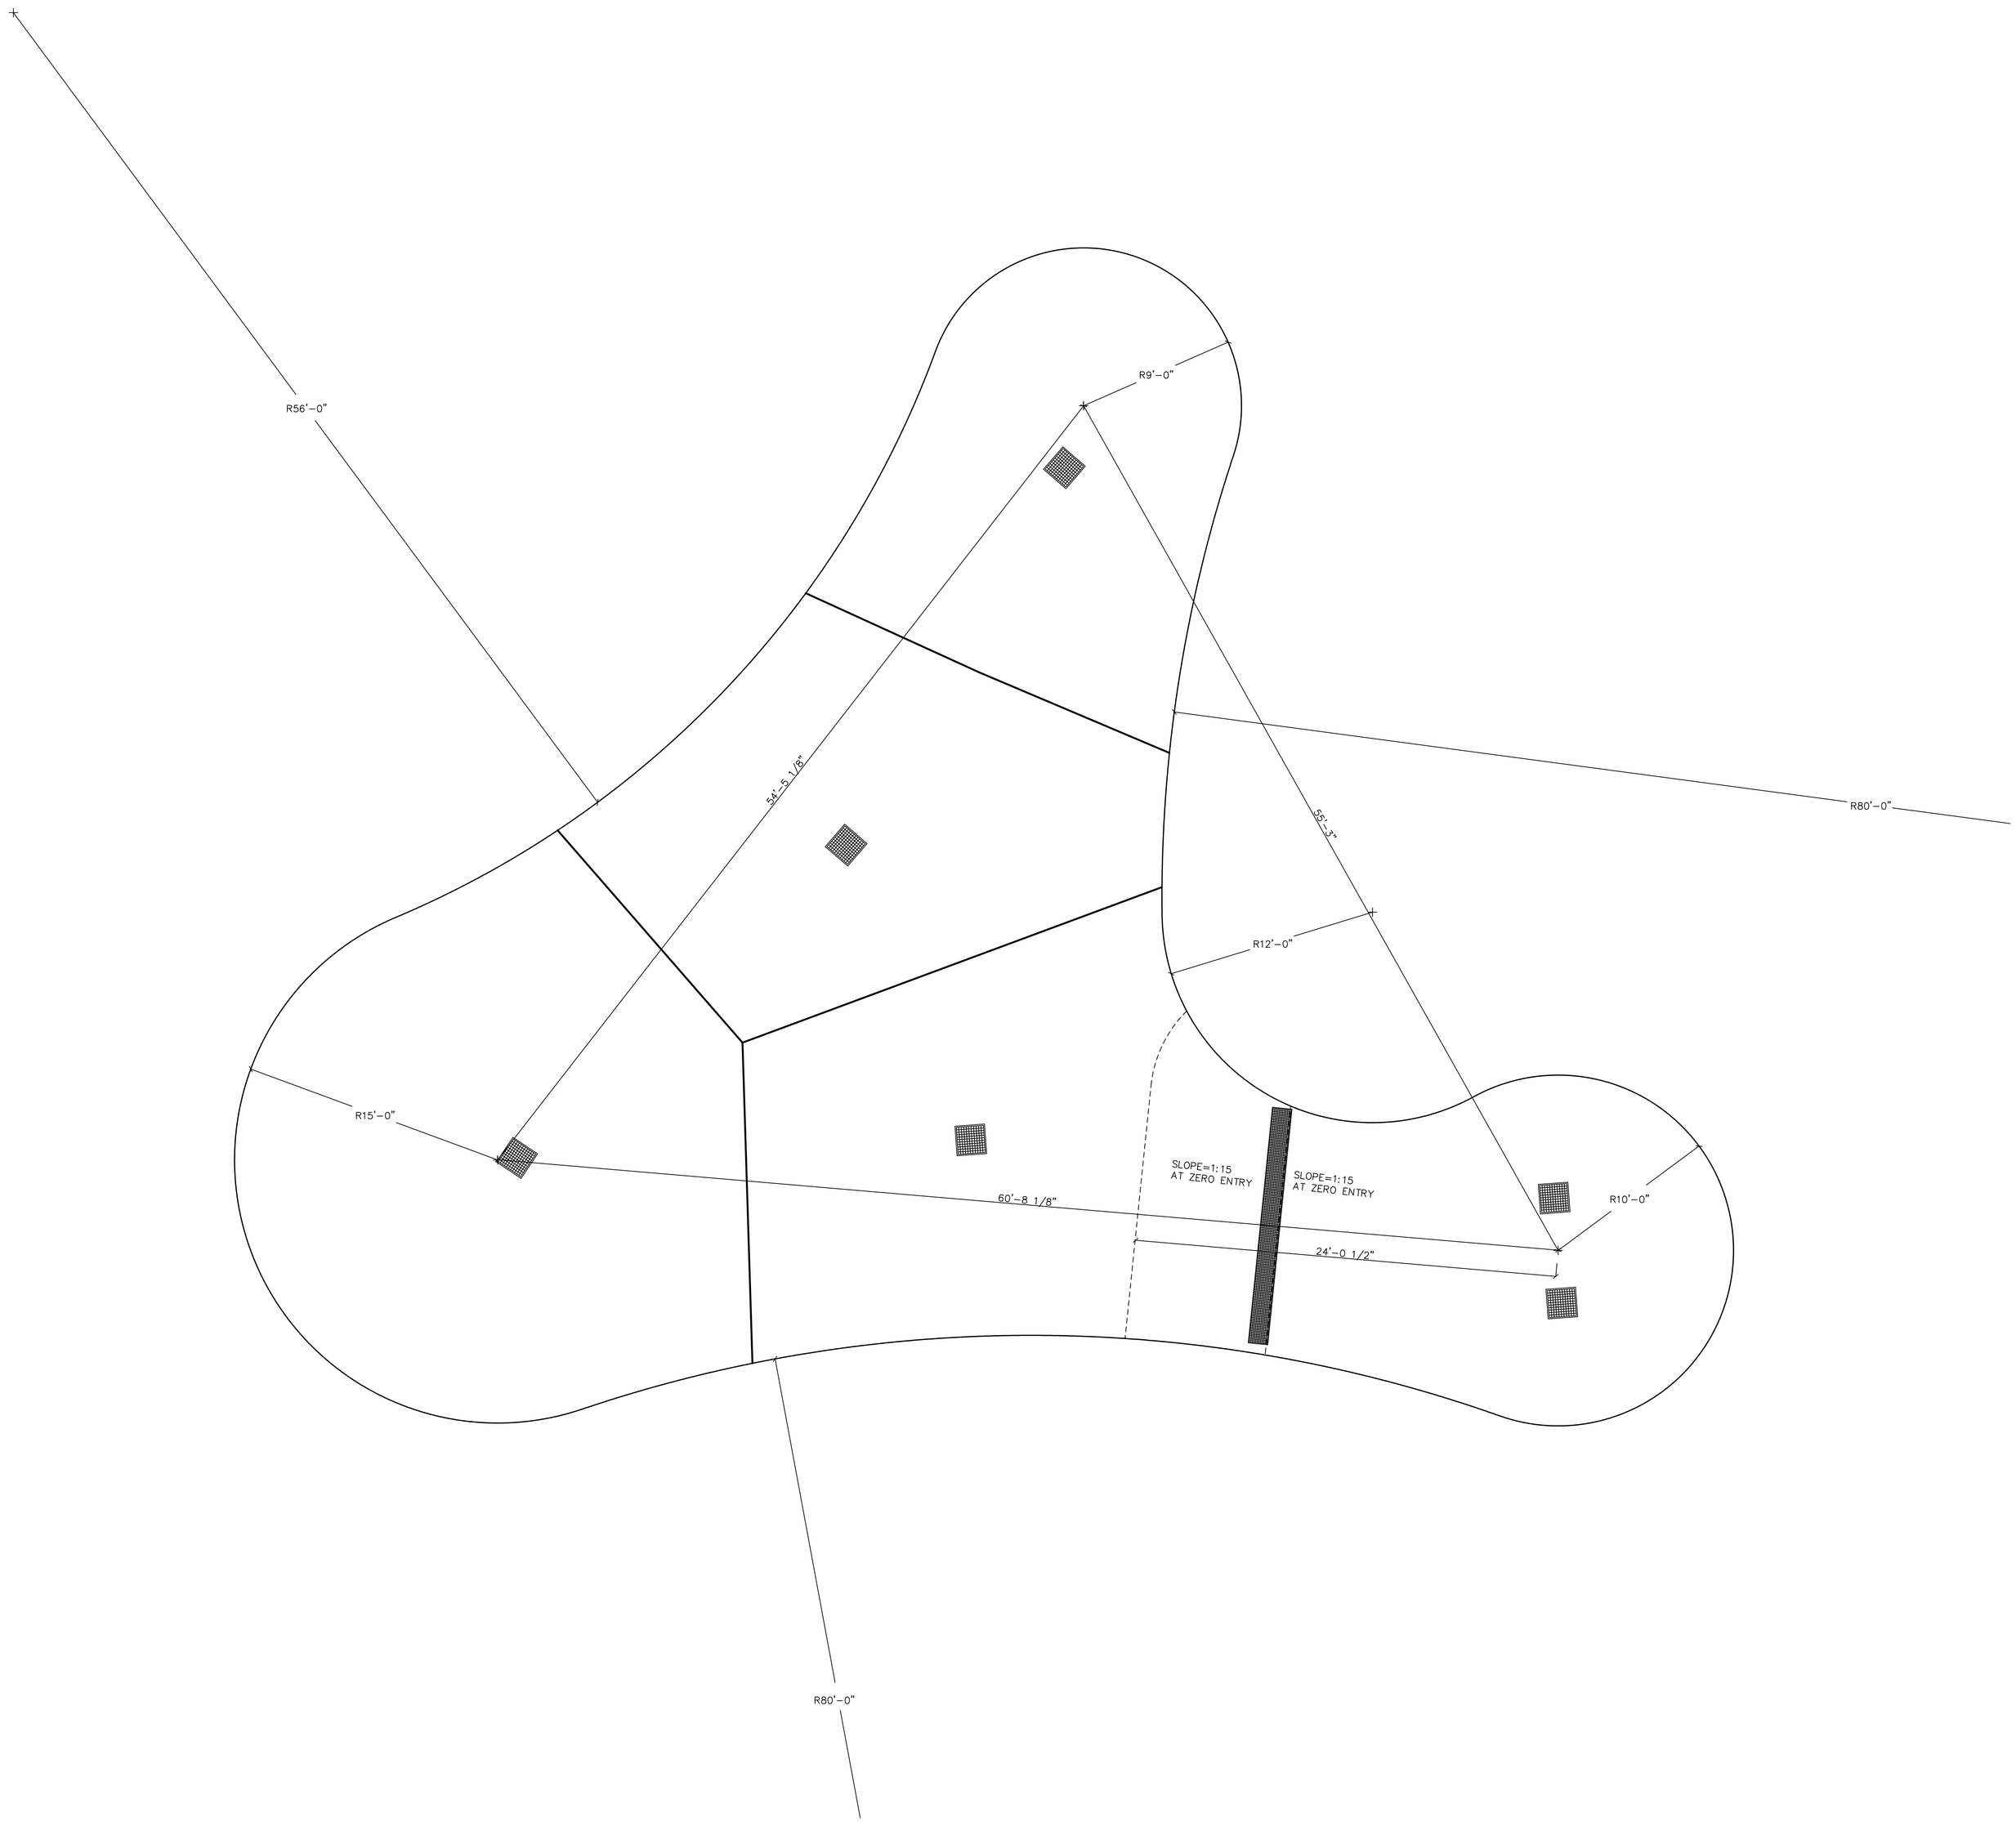

1 SPRAYPAD DIMENSIONS
1/4"=1'

REVISIONS

WaterDesign
997 MANSELL ROAD, SUITE B
ROSWELL, GA. 30076

PROJECT: MEEKS PARK, UNION COUNTY
SPRAYPAD
11 POOL LANE
BLAIRSVILLE, GA

DRAWN BY:
MDP

DATE : 5/28/15

SCALE : 1/4" = 1'

FOR CONSTRUCTION

SHEET
SPRAYPAD
DIMENSIONS

SW-5