SITE DEVELOPMENT PLANS
FOR
BYRON HERBERT REECE CONNECTOR TRAIL

LAND LOT 29,30,43, & 44 / 16TH DISTRICT / 1ST SECTION
UNION COUNTY

FORESTRY TRAIL

FLOODPLAIN NOTE

THERE IS NO FLOODPLAIN WITHIN THE PROJECT LIMITS.

WETLAND NOTE

THERE ARE NO WETLANDS WITHIN THE PROJECT LIMITS.

STORM WATER MANAGEMENT NOTE

STORM WATER MANAGEMENT FOR THIS PROJECT IS PROVIDED ON-SITE.

STATE WATERS BUFFER NOTE

THERE ARE STATE WATERS BUFFERS ON OR WITHIN 200 FEET OF THIS PROJECT AND THEY ARE NOTED ON THE PLANS.

WETLAND CERTIFICATE

WETLAND CERTIFICATION: THE DESIGN PROFESSIONAL, WHOSE SEAL APPEARS HEREON, CERTIFIES THE FOLLOWING: 1) THE NATIONAL WETLAND INVENTORY MAPS HAVE BEEN CONSULTED; AND, 2) THE APPROPRIATE PLAN SHEET DOES NOT INDICATE AREAS OF U.S. ARMY CORPS OF ENGINEERS JURISDICTIONAL WETLANDS AS SHOWN ON THE MAPS; AND 3) IF WETLANDS ARE INDICATED, THE LAND OWNER OR DEVELOPER HAS BEEN ADVISED THAT LAND DISTURBANCE OF PROTECTED WETLANDS SHALL NOT OCCUR UNLESS THE APPROPRIATE FEDERAL WETLANDS ALTERATION (SECTION 404) PERMIT HAS BEEN OBTAINED.

APPROVAL OF THESE PLANS DOES NOT CONSTITUTE APPROVAL BY UNION COUNTY OR THE USFS OF ANY LAND DISTURBING ACTIVITIES WITHIN WETLAND AREAS. IT IS THE RESPONSIBILITY OF THE CLIENT TO CONTACT THE APPROPRIATE REGULATORY AGENCY FOR APPROVAL OF ANY WETLAND AREA DISTURBANCE

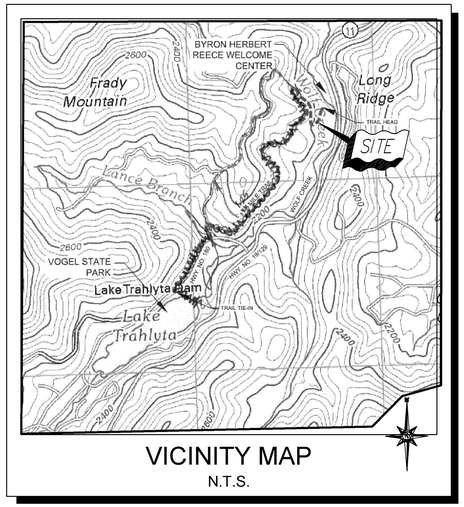

VICINITY MAP
N.T.S.

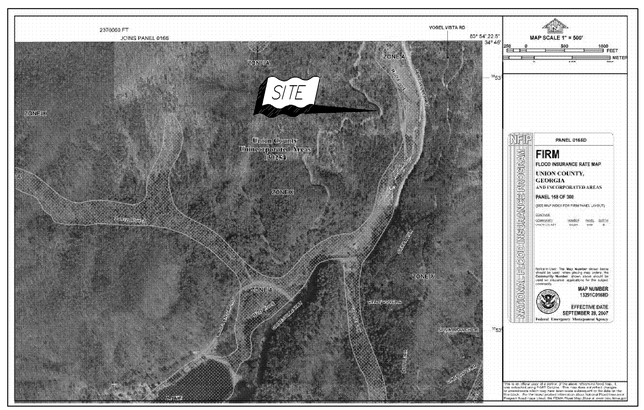

FIRM PANEL MAP
SCALE: N.T.S.

REVISIONS		
NO.	DESCRIPTION	DATE
1	FOREST SERVICE COMMENTS	05-03-17
-	-	-
-	-	-
-	-	-
-	-	-
-	-	-
-	-	-
-	-	-
-	-	-
-	-	-
-	-	-
-	-	-
-	-	-
-	-	-
-	-	-

Sheet List Table	
Sheet Number	Sheet Title
C-01	COVER SHEET
C-02	SITE OVERVIEW
C-03	LINE DIAGRAM
C-04	TRAIL PLAN
C-05	EROSION CONTROL PLAN
C-06	STANDARD TRAIL TERMS
C-07	CLEARING LIMITS
C-08	CROSS SECTION
C-09	CLIMBING TURN
C-10	DRAIN DIP
C-11	ROCK SPILLWAY
C-12	RETAINERS
C-13	OVERLAPPING TIMBER STEPS
C-14	RAILING SYSTEM
C-15	SIGN AND POST INSTALLATION
C-16	SEEDING FERTILIZING & MULCHING
C-17	EROSION CONTROL & BENCH DETAILS

CLIENT:
UNION COUNTY
COMMISIONER LAMAR PARIS
65 COURTHOUSE STREET
BLAIRSVILLE, GA 30512
PHONE: (706) 439-6000

24 HOUR CONTACT FOR EROSION CONTROL
REID DYER
(706) 632-4981

FOREST SERVICE U.S. DEPARTMENT OF AGRICULTURE

PROJECT AREA = ± 22.0 ACRES
DISTURBED AREA = 0.35 ACRES
(NEW TRAIL CONSTRUCTION)

PROJECT DESCRIPTION
CONSTRUCTION OF 0.25 MILES OF A NATURAL WALKING TRAIL. ANOTHER 1.0 MILES OF TRAIL FOLLOWS AN EXISTING FOREST SERVICE ROAD.

THE ESCAPE OF SEDIMENT FROM THE SITE SHALL BE PREVENTED BY THE INSTALLATION OF EROSION AND SEDIMENT CONTROL MEASURES AND PRACTICES PRIOR TO LAND DISTURBING ACTIVITIES.

EROSION CONTROL MEASURES WILL BE MAINTAINED AT ALL TIMES. IF FULL IMPLEMENTATION OF THE APPROVED PLAN DOES NOT PROVIDE FOR EFFECTIVE EROSION CONTROL, ADDITIONAL EROSION AND SEDIMENT CONTROL MEASURES SHALL BE IMPLEMENTED TO CONTROL OR TREAT THE SEDIMENT SOURCE.

ANY DISTURBED AREA LEFT EXPOSED FOR A PERIOD GREATER THAN 14 DAYS SHALL BE STABILIZED WITH MULCH OR TEMPORARY SEEDING.

Hayes | James
ENGINEERS, PLANNERS & SURVEYORS

3830 EAST FIRST STREET, SUITE 1, BLUE RIDGE, GEORGIA 30513
TEL: (706) 632-4981, FAX: (706) 632-4982
CONTACT: REID DYER
HJA PROJECT NO.: 05-085-C

GEORGIA REGISTERED NO. 3275 PROFESSIONAL ENGINEER STEPHEN MARK BOND

This document is prepared for the exclusive use of UNION COUNTY and shall not be relied on by any other person or entity.

811 Know what's **below.** **Call** before you dig.

BYRON HERBERT REECE CONNECTOR TRAIL - 05-085-C

HAYES, JAMES & ASSOCIATES, INC.

i:\aprojeng\05085e\dwg\dnr trail design\production\05-085cv - bhr trail plan.dwg 5/3/2017 9:36 AM normal.ctb keith e. hightower, asla