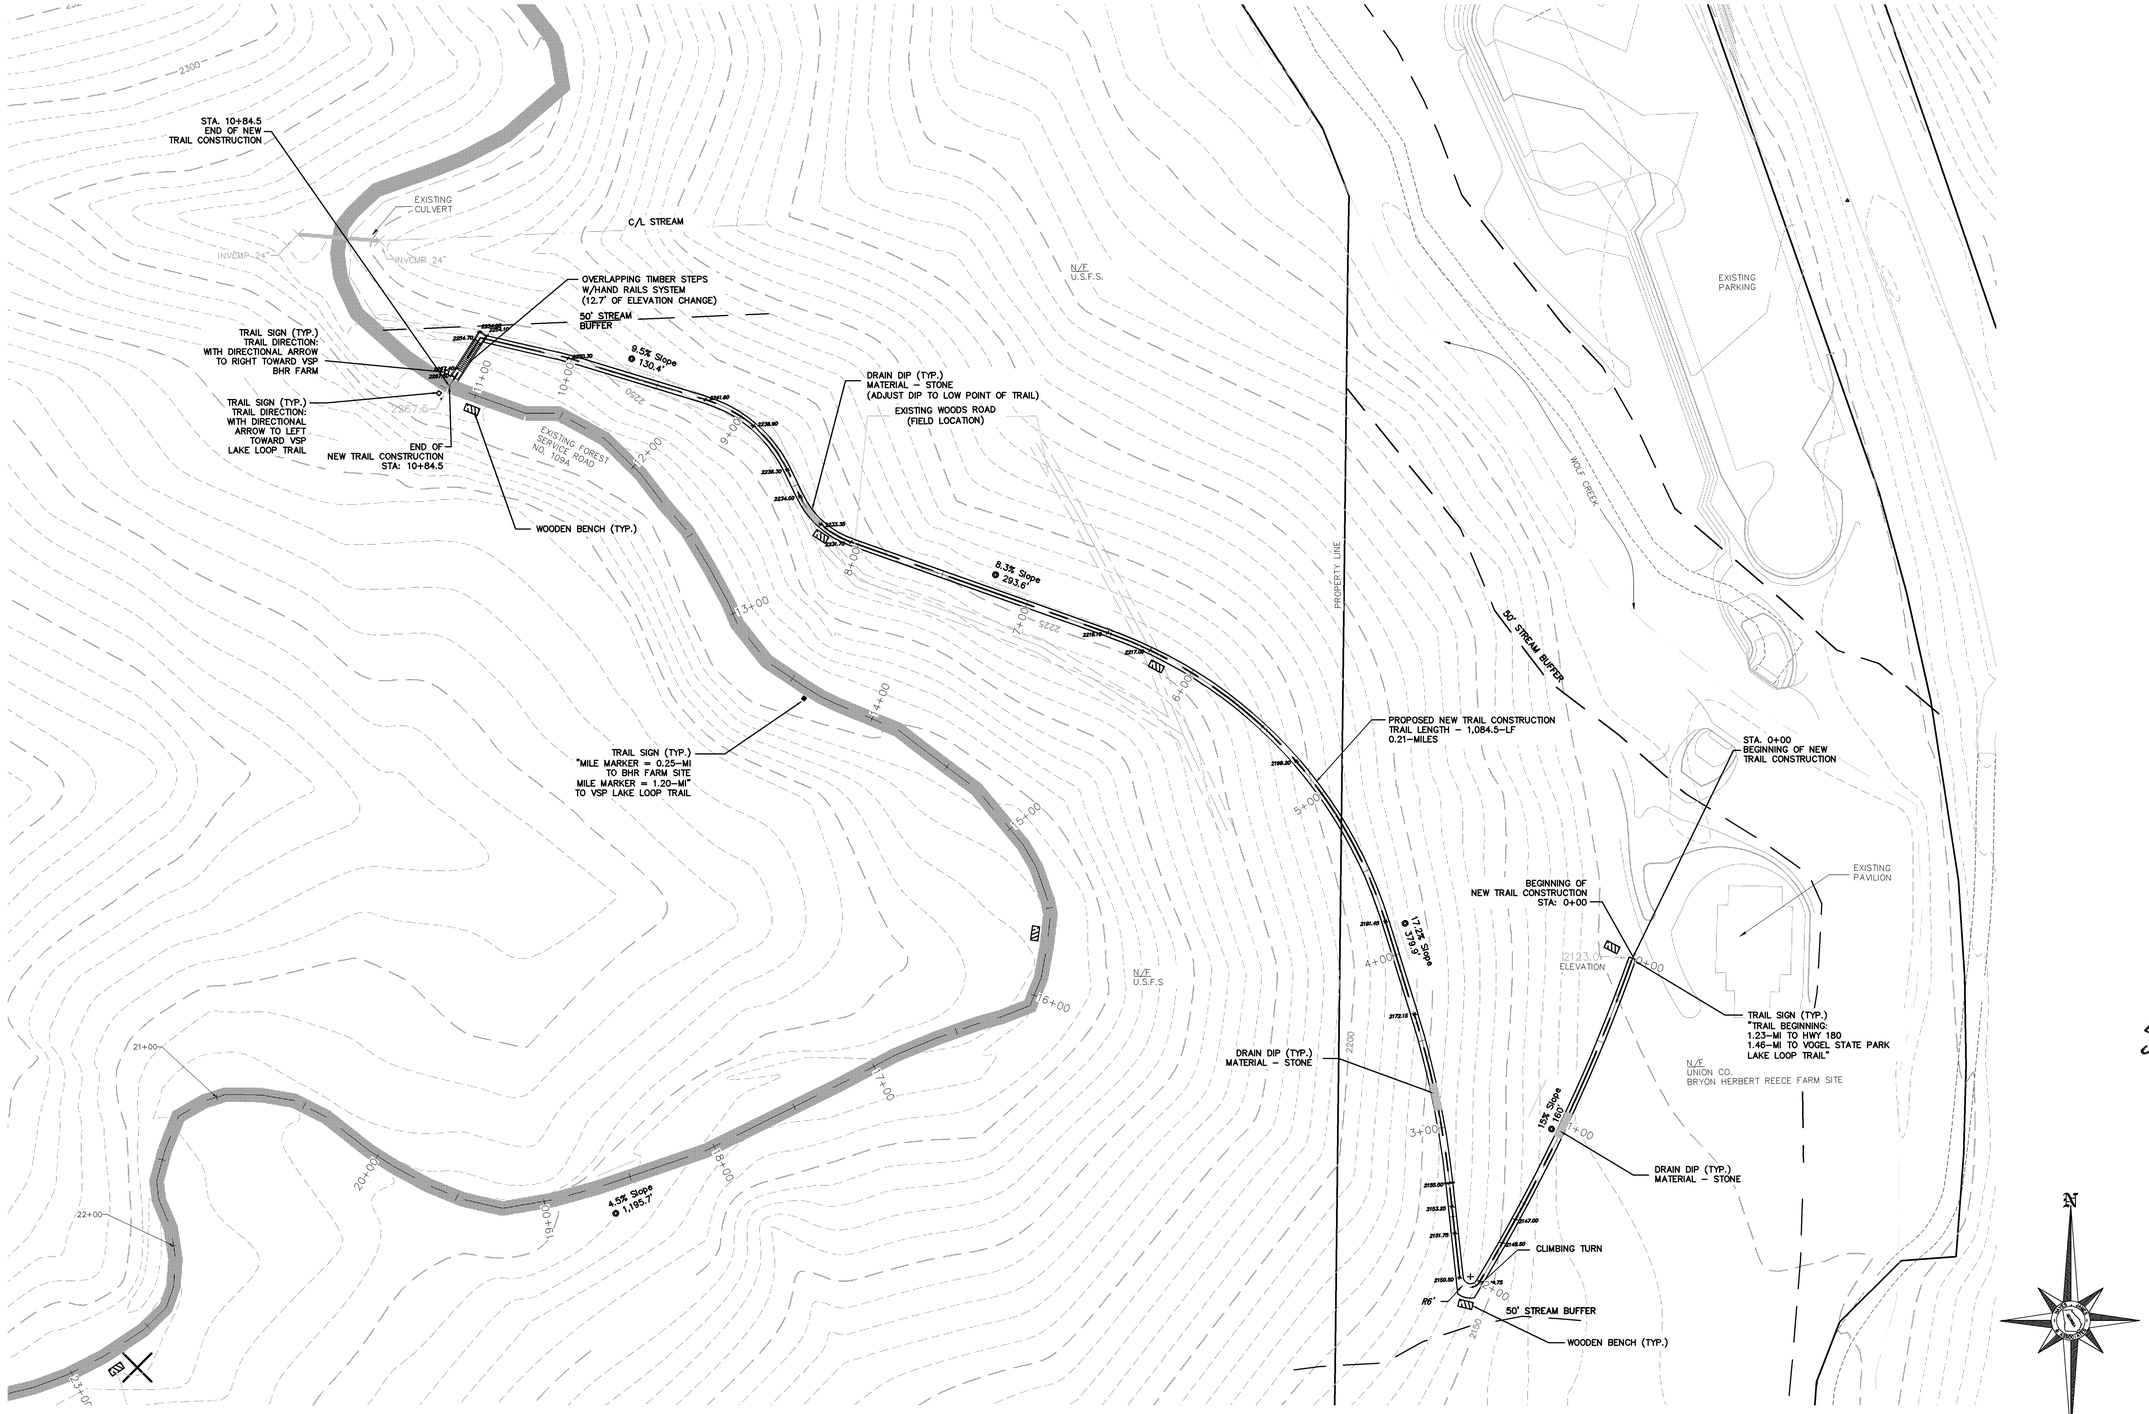

keith e. hightower, asla 5/3/2017 9:40 AM normal.ctb i:\aprojeng\05085e\dwg\dnr trail design\production\05-085e - bhr trail plan.dwg

Hayes | James
ENGINEERS, PLANNERS & SURVEYORS

3830 EAST FIRST STREET
SUITE 1
BLUE RIDGE, GEORGIA 30513
TEL: (706) 632-4981
FAX: (706) 632-4982

UNION COUNTY
65 COURTHOUSE STREET
BLAIRSVILLE, GA 30512
Phone: (706) 439-6000

Contact: LARRY GARRETT
(706) 439-6000

This document is prepared for the exclusive use of UNION COUNTY and shall not be relied on by any other person or entity.

No.	Description	By	Appr.	Date
	ISSUE			
1	FOREST SERVICE COMMENTS	KEH	RD	05-03-17

© Copyright 2017 HAYES, JAMES & ASSOCIATES, INC
This drawing and their reproductions are the property of the engineer and may not to be reproduced, published, or used in whole or in part without the written permission of the engineer.

GEORGIA REGISTERED No. 23275 PROFESSIONAL ENGINEER STEPHEN MARK BOND

Stephen Mark Bond

Project Title

BYRON HERBERT REECE CONNECTOR TRAIL

Project Location

Address	FSR NO. 109 & 109A
City, State Zip	-
Land Lot	29,30,43, & 44
District-Section	16TH
County	UNION

Project No.	05-085-C
Drawn By:	TT
Checked By:	KEH
Initial Issue Date:	03-27-2017

Sheet Title

TRAIL PLAN

Sheet Number

C-04