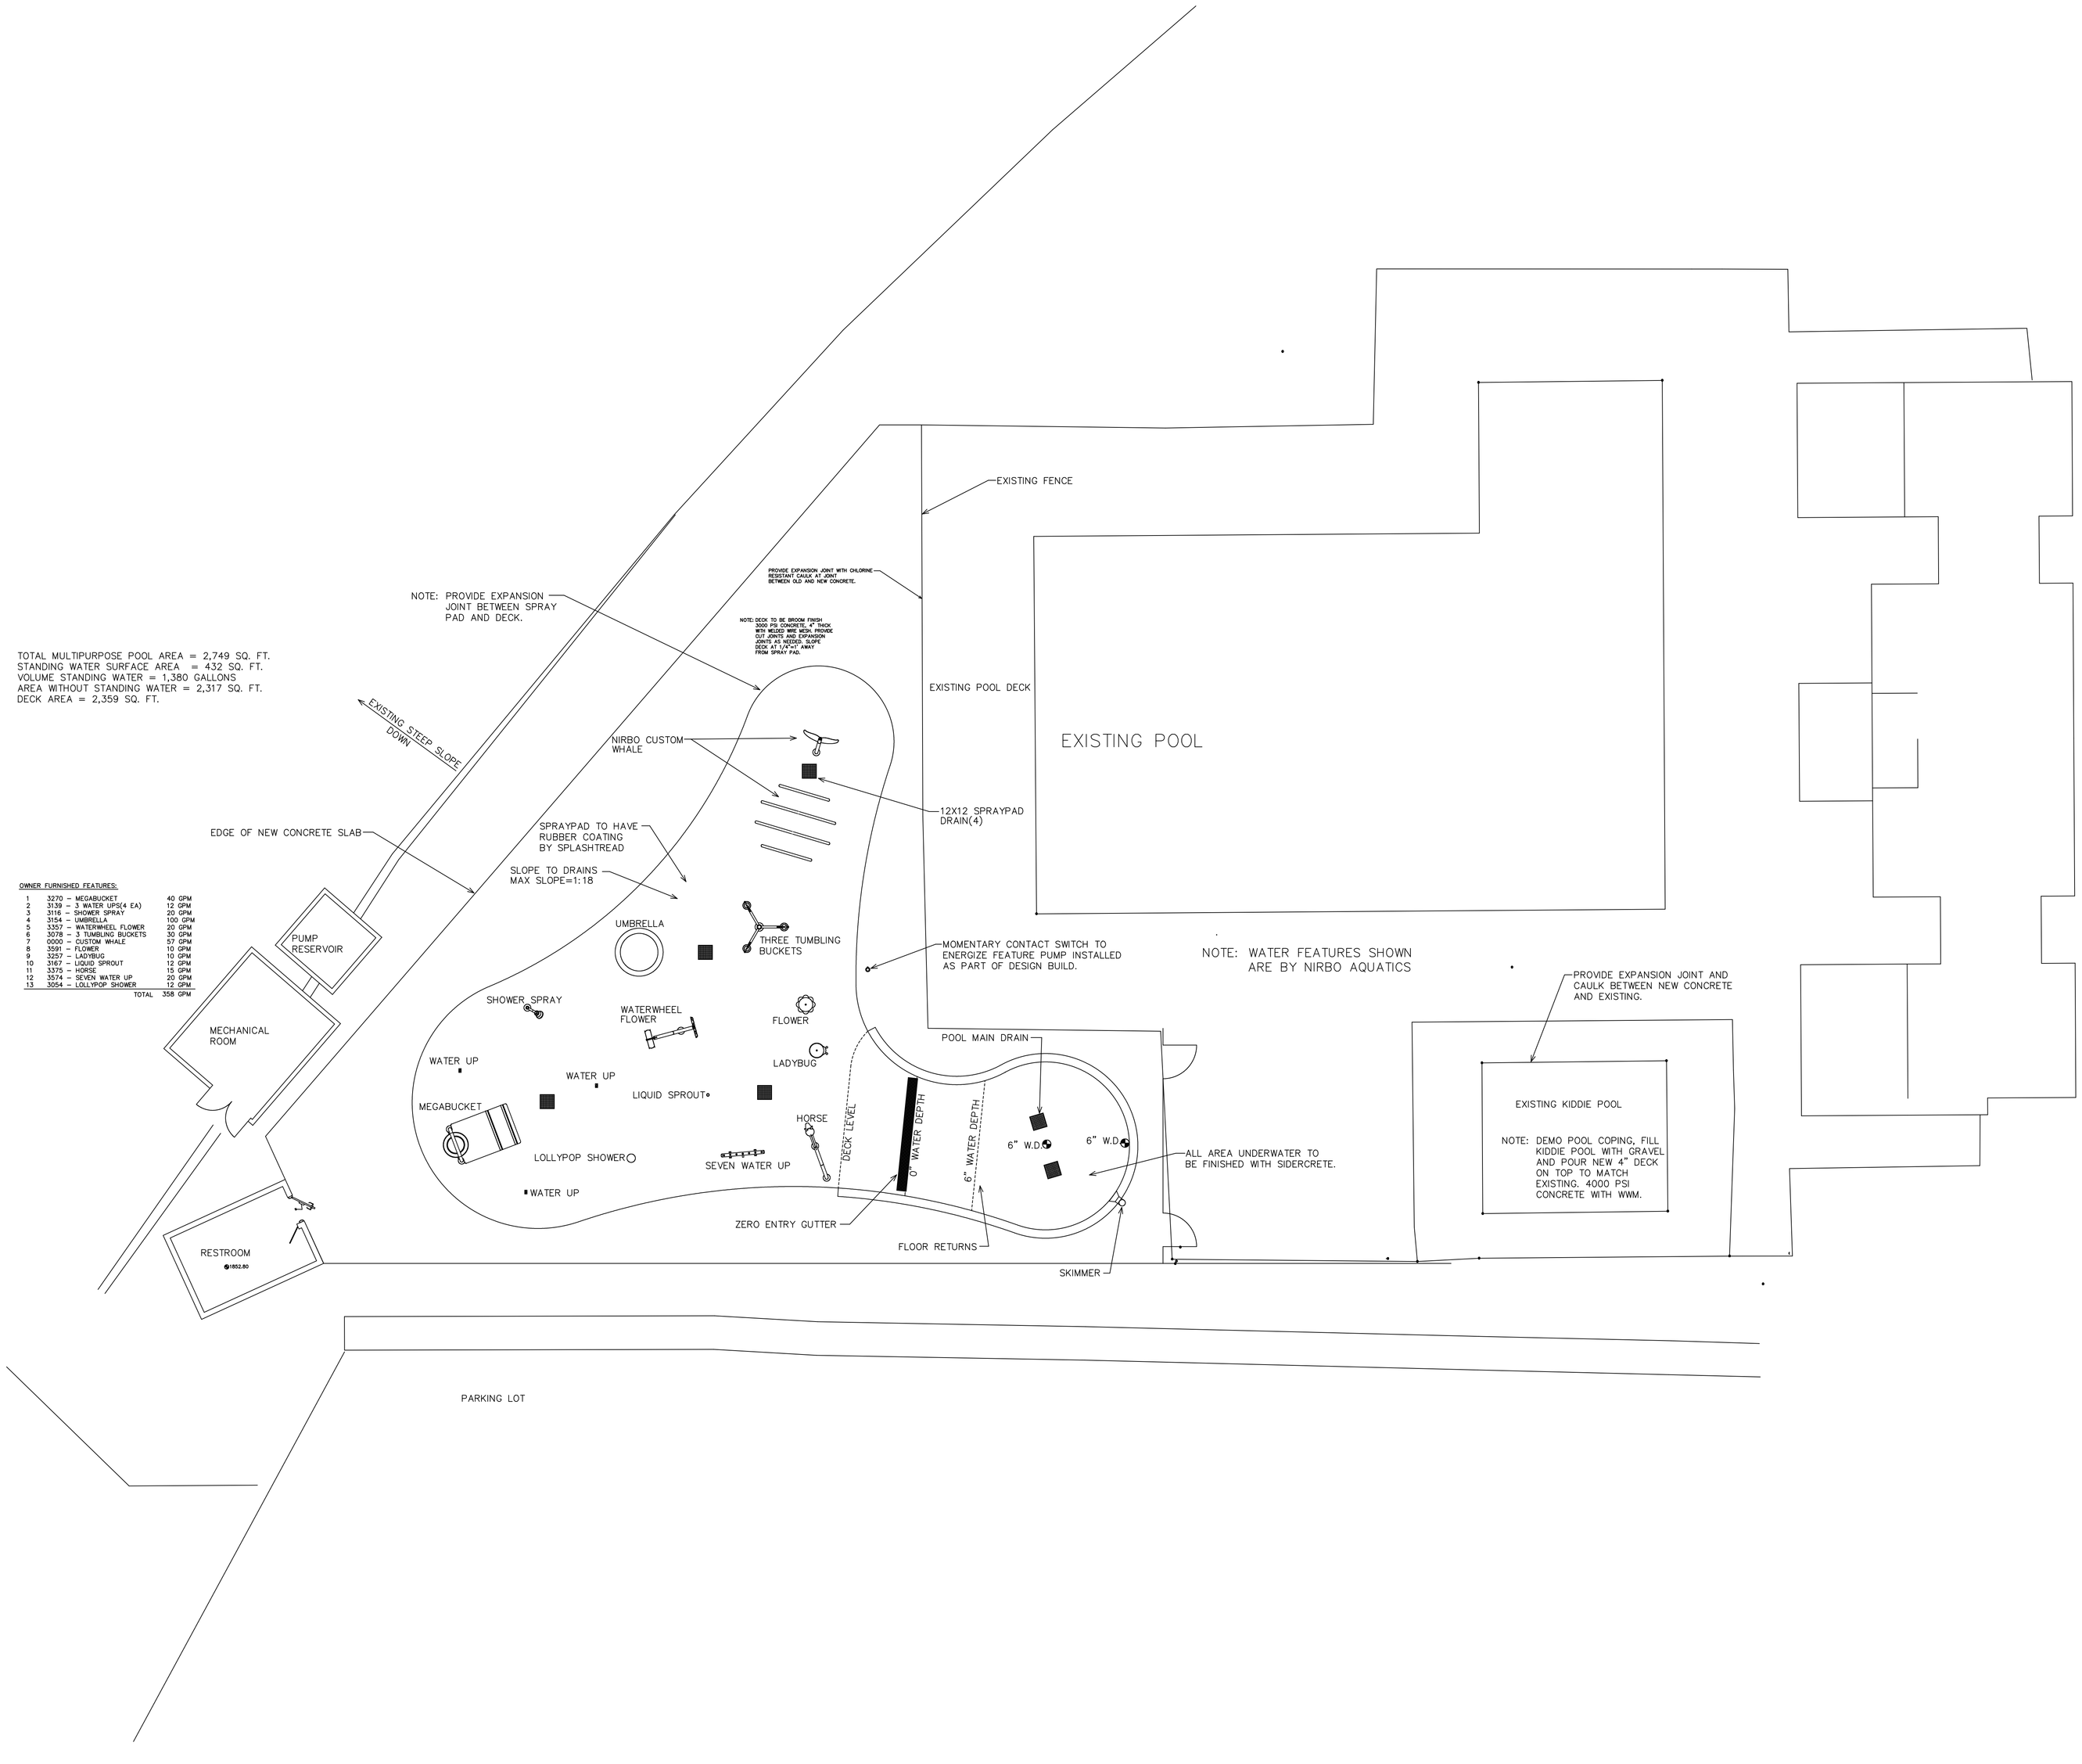

OWNER FURNISHED FEATURES:

1	3270 – MEGABUCKET	40 GPM
2	3139 – 3 WATER UPS(4 EA)	12 GPM
3	3116 – SHOWER SPRAY	20 GPM
4	3154 – UMBRELLA	100 GPM
5	3357 – WATERWHEEL FLOWER	20 GPM
6	3078 – 3 TUMBLING BUCKETS	30 GPM
7	0000 – CUSTOM WHALE	57 GPM
8	3591 – FLOWER	10 GPM
9	3257 – LADYBUG	10 GPM
10	3167 – LIQUID SPROUT	12 GPM
11	3375 – HORSE	15 GPM
12	3574 – SEVEN WATER UP	20 GPM
13	3054 – LOLLYPOP SHOWER	12 GPM
	TOTAL	358 GPM

1 OVERALL SPRAYPAD PLAN
1/8"=1'

REVISIONS

WaterDesign
997 MANSELL ROAD, SUITE B
ROSWELL, GA. 30076

PROJECT: MEEKS PARK, UNION COUNTY
SPRAYPAD
11 POOL LANE
BLAIRSVILLE, GA

DRAWN BY: MDP

DATE : 5/28/15

SCALE : 1/8" = 1'

FOR CONSTRUCTION

SHEET
OVERALL SPRAYPAD PLAN

SW-1