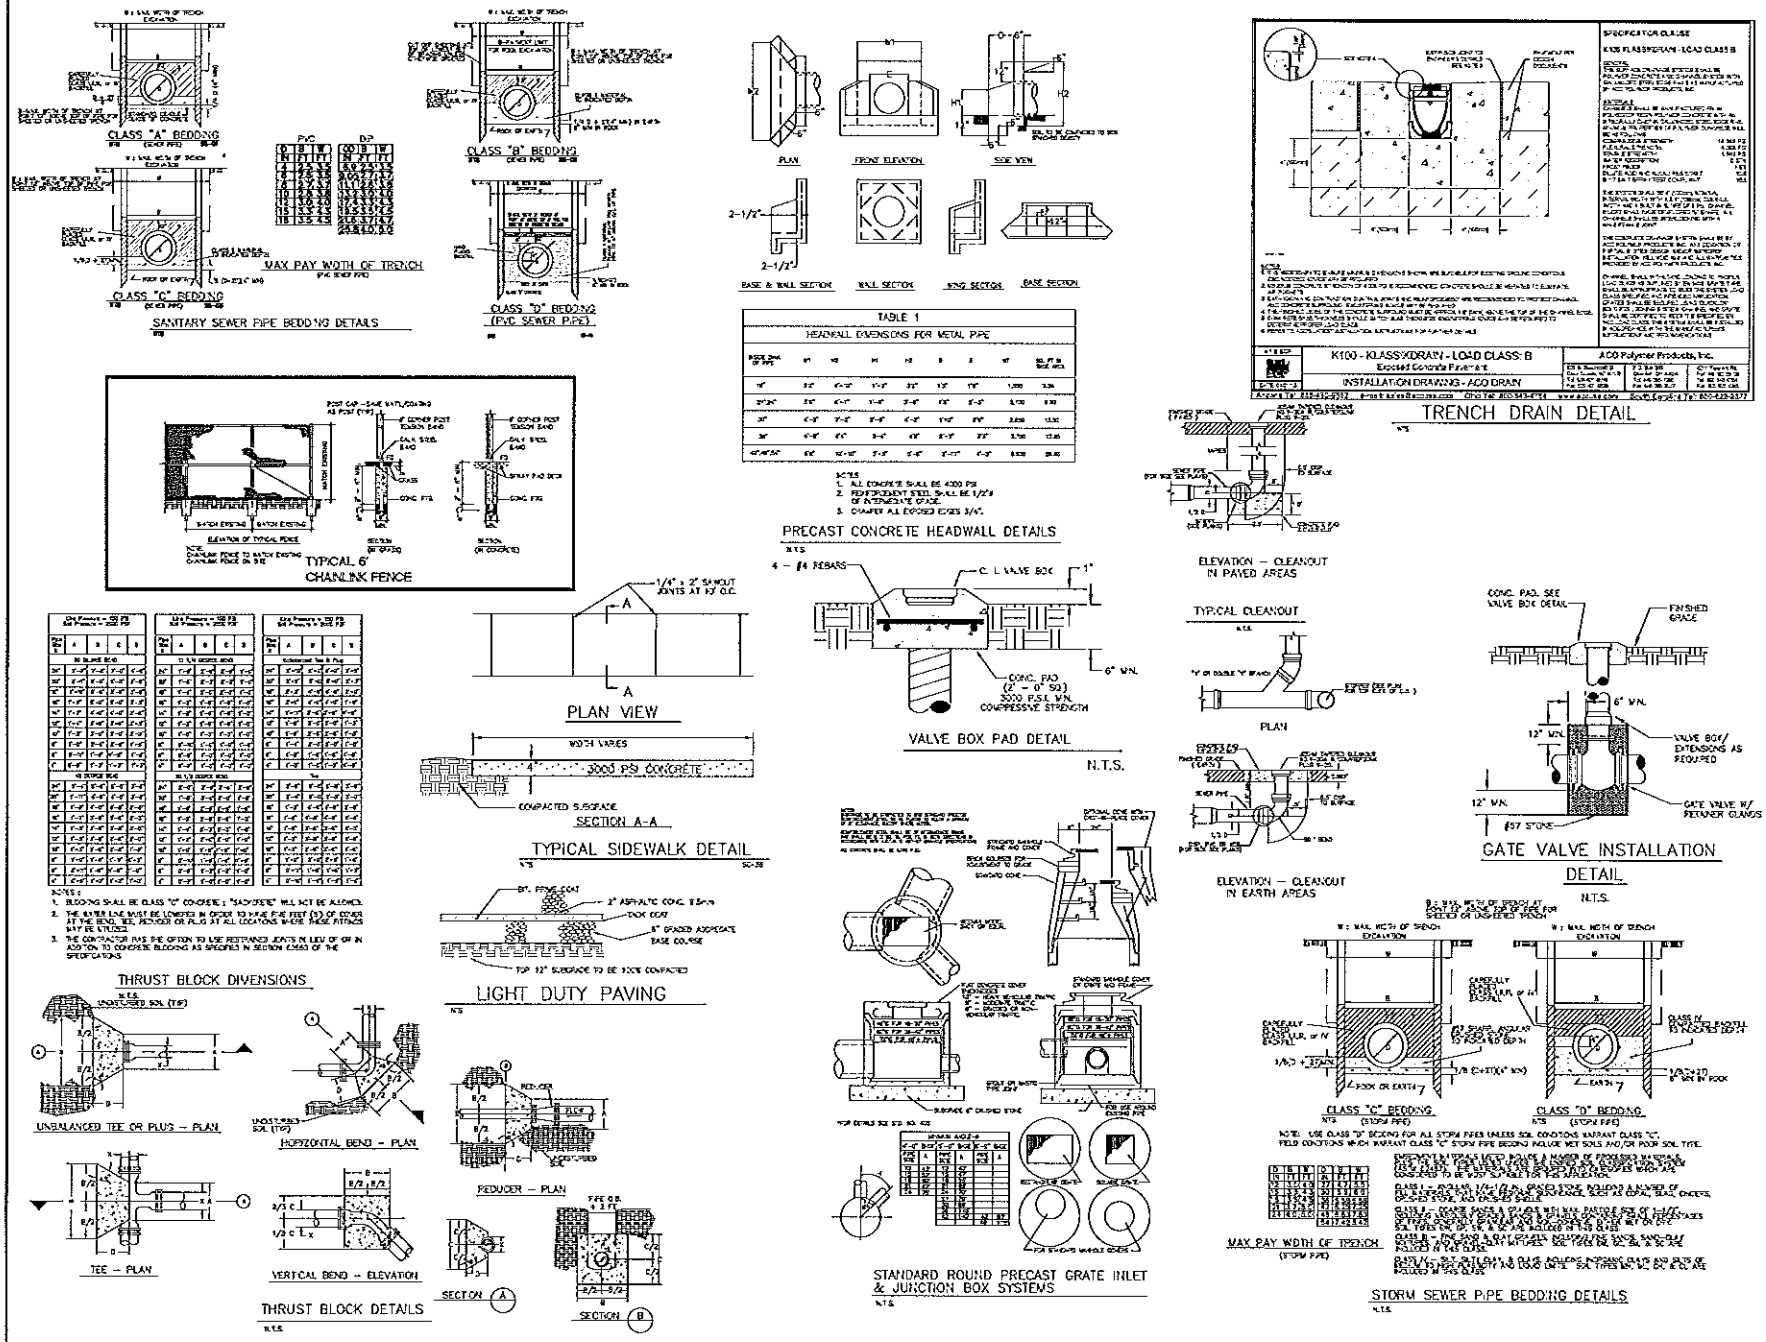

Hayes James
ENGINEERS, PLANNERS & SURVEYORS
4145 SHACKLEFORD ROAD
SUITE 300
NORCROSS, GEORGIA 30093
TEL: (770) 923-1500
FAX: (770) 923-4202

UNION COUNTY GOVERNMENT
65 COURTHOUSE ST, SUITE 1
BLAIRSVILLE, GA 30512
Phone: (706) 439-6000

Contact: LARRY GARRETT
(706) 439-6000

Project Title
UNION COUNTY SPLASH PAD

Project Location
Address 11 POOL LANE
City, State Zip BLAIRSVILLE, GA 30512
Land Lot 311
District Section 1TH DISTRICT-1ST SECTION
County UNION

Project No. 13-646c
Drawn By PD
Checked By MB
Initial Issue Date 03-09-2015

Sheet Title
CONSTRUCTION DETAILS

Sheet Number
C-11