APPENDIX E

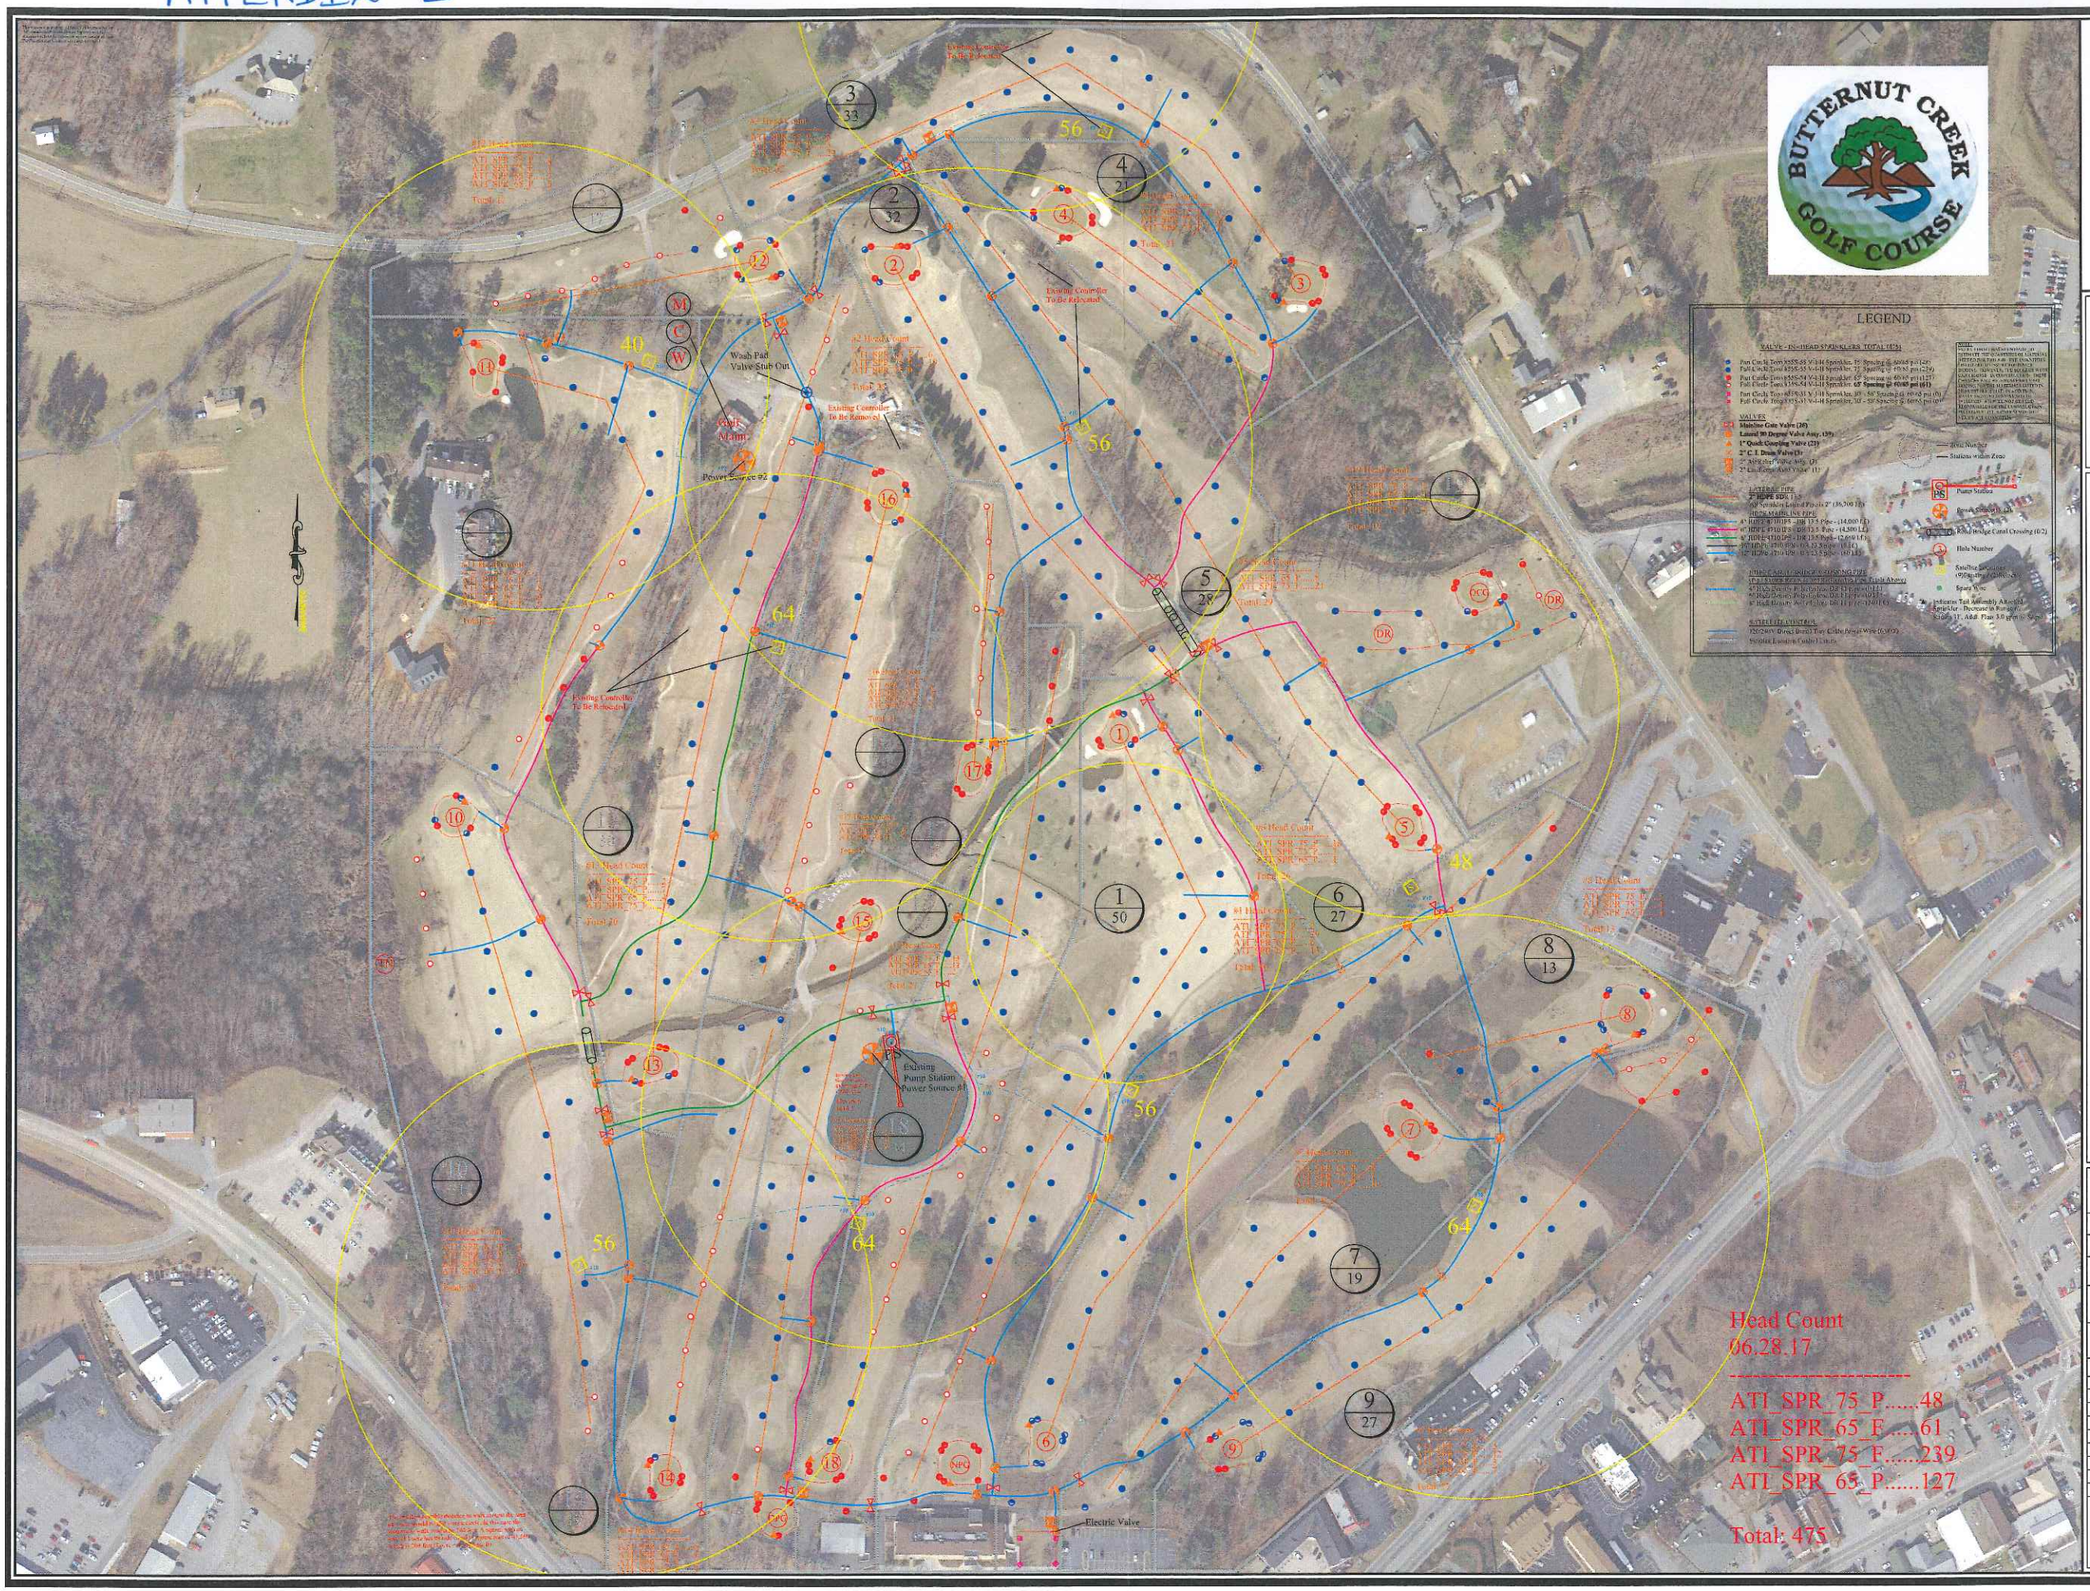

AQUA TURF INTERNATIONAL
200 Pleasant Run Rd
Smyrna, TN 37167
Phone: (561) 371-1815
www.aquaturfintl.com

BUTTERNUT CREEK GOLF COURSE

BLAIRSVILLE, GEORGIA

GOLF IRRIGATION DESIGN

SCALE	1"=100'
DATE - 08.08.17	
DESIGN BY - TAH	
DRAWN BY - TAH	
FILE NAME	ATI Butternut Creek 050817.dwg
PROJECT NO.	012-617

REVISION	DATE

SHEET
OV